Permit #F00166606
FilmL.A., Inc.
6255 W Sunset Blvd, 12th Floor
Hollywood, CA 90028
t: (213)977-8600 - f: (213)977-8601
www.filmla.com

Summary Information

Permit No: F00166606 **Type of Permit:** FILMING **Release Date:** 11/16/2020

Production Company	HOUND LLC
Insured Company Name	HOUND LLC
Contact Phone No. 1	323-253-2865
Contact Phone No. 2	
Fax	
Address	12948 HARTSOOK STREET SHERMAN OAKS, California 91423
Production Title	JACK IN THE BOX
Type of Production	Commercial - Standard

Producer	Mark hall
Director	Isaac Rentz
1st AD	Todd Thompson
Production Manager	Orin Herald
FilmL.A. Coordinator	Francisco Nunez
Location Manager	David Doumeng
Primary Phone	Mobile - 310-617-5480
Secondary Phone	
Location Assistant	n/a n/a
Primary Phone	Mobile - 310-617-5480
Secondary Phone	

Fees

Posting 1200	$276.00
Notification Charge	$173.00
FILMLA NON-REFUNDABLE FILM APPLICATION FEE	$699.00
LA CITY LANE AND STREET CLOSURE FEE	$312.00
LA CITY FIRE DEPARTMENT SPOT CHECK SURCHARGE	$85.00

Total Permit Fee $1,545.00

Number of Locations 1

NOT A PERMIT

FilmL.A., Inc.
6255 W Sunset Blvd, 12th Floor
Hollywood, CA 90028
t: (213)977-8600 - f: (213)977-8601
www.filmla.com

Summary Information — Location

Permit Number F00166606
Production Company HOUND LLC
Insured Company HOUND LLC
Production Title JACK IN THE BOX

Location Manager David Doumeng
Primary Phone Mobile - 310-617-5480
Secondary Phone

Location Address 6101 Shoup Ave, Woodland Hills, CA, 91367

Location Type Private Residence

Film Dates 11/17/2020 - 11/17/2020 05:00 - 21:00 1 day

Open or Closed to the Public Closed

Generic Conditions
*** MUST COMPLY WITH ATTACHED REOPENING PROTOCOL FOR MUSIC, TELEVISION AND FILM PRODUCTION: APPENDIX J EFFECTIVE AS OF FRIDAY, JUNE 12, 2020.***
THE CONSUMPTION OF ALCOHOLIC BEVERAGES AND THE USE OF DRUGS, INCLUDING MARIJUANA, ON LOCATION BY ANY CAST, CREW, OR INVITED GUESTS IS STRICTLY PROHIBITED.
All travel lanes and bike lanes shall be closed per the WATCH manual.
Community Survey Obtained
Equipment staging and vehicles may park on one side of the street only.
Must Maintain 5' Clearance on Sidewalks/Walkways
No cast or crew parking on area streets
No interference with vehicular or pedestrian traffic
No stopping and setting up in residential areas before 7am or after 10pm without prior approval
No stopping or setting up in front of merchants or residents without prior approval
Number of uniformed officers listed on the permit is a minimum requirement. Permittee remains responsible for deploying a sufficient number of uniformed officers to provide traffic and crowd control to ensure the safety of the film crew and the public.
Traffic Officers Required
Uniformed officers shall have a copy of the film permit in their possession and are required to confirm that all traffic control signage devices are in place.

Please see attached documents
Hound Jack in the box Agent Letter.pdf
Shoup btwn Erwin - Bessemer WS curb - Hound LLC.pdf

Equipment on Location

Type	Quantity
5 or 10 ton trucks	4
Cast/Crew vehicles	50
Catering Truck	1
Cube Trucks	4
Generator	1
Motor Homes	1
Portable restrooms	1
Vans	4

Personnel on Location

Type	Quantity
Cast	6
Crew	50
Off-Duty/Retired LAPD Officer(s)	1

Filming Activities Equipment on sidewalk, in curb lane & across street; Exterior Dialogue; Exterior establishing shots; Interior and exterior dialogue; Interior Dialogue;

Jurisdiction **Political:** Los Angeles City - Council District 03 **Police:** Los Angeles Police **Fire:** Los Angeles City Department

Thomas Guide **Page:** 559 **Grid:** J1

Approvals LOS ANGELES CITY POLICE DEPARTMENT Gabriel Aleman

NOT A PERMIT

FilmL.A., Inc.
6255 W Sunset Blvd, 12th Floor
Hollywood, CA 90028
t: (213)977-8600 - f: (213)977-8601
www.filmla.com

Summary Information

Location

Permit Number F00166606
Production Company HOUND LLC
Insured Company HOUND LLC
Production Title JACK IN THE BOX

Location Manager David Doumeng
Primary Phone Mobile - 310-617-5480
Secondary Phone

FILML.A. CLOSURES — Jennifer Morelos
LOS ANGELES CITY DEPARTMENT OF PUBLIC WORKS — LaMeisha Candler

Coordinator Note CCO Erica Vasquez 818.251.0607

Parking
Base Camp Location Type : Filming Location
Crew Parking Location Type : Other Location — 6117 Shoup Ave, Woodland Hls, CA, 91367

Posting "No Parking" signs W/S SHOUP BETWEEN ERWIN AND BESSEMER STREET

Approximate Footage 901 - 1200 **Log Number** 292541

Date(s) 11/17/2020 to 11/17/2020 **Time(s)** 00:00 to 00:00

Lane / Full Closure W/S CURB LANE SHOUP BETWEEN ERWIN AND BESSEMER
Approximate Footage 0 - 300

Date(s) 11/17/2020 to 11/17/2020 **Time(s)** 05:00 to 21:00

NOT A PERMIT

APPOINTMENT OF FILM PERMITS UNLIMITED II
AS AUTHORIZED AGENT AND REPRESENTATIVE

I certify that I am a representative of Hound LLC (Principal) and am authorized to enter into binding contractual agreements on Principal's behalf provided Principal has pre-approved such agreements. I further certify that I am authorized by Principal to appoint other representatives and agents for Principal and to give such representatives and agents authority to enter into and bind Principal to agreements relating to the issuance and compliance with location film (e.g. theatrical, television, commercial, and other motion picture filming) and still photographic permits, including the permits themselves and any riders to such permits. Acting on the behalf of Principal in my capacity as its authorized representative, I appoint FILM PERMITS UNLI and its employees and agents as Principal's authorized representatives and agents to apply for and receive location film (e.g. theatrical, television, commercial, and other motion picture filming) and still photographic permits on behalf of Principal through FilmLA for any city, county or other jurisdiction that FilmLA contracts with, in accordance with Principal's instructions, to negotiate, discuss, accept, modify, agree to bind the Principal to the terms and conditions of such permits (including any restrictions and/or community guidelines applicable to any such permit) and to execute such permits on behalf of Principal. Principal understands, acknowledges and agrees that it (and/or it's insurer) remains responsible and liable for any and all obligations imposed by or incidental to any permit or rider issued to Principal signed by an employee or agent of (including any coordinator, runner or messenger used by) PERMITS UNLIMITE Principal further agrees to comply with the terms and conditions of any such permits and hereby appoints FILM PERMITS UNLIM as an authorized representative to facilitate compliance with such terms and conditions following issuance of such permits and to enter into agreements for Principal with respect thereto. Any person, city, agency, entity or organization (including FilmLA and any city, county or other jurisdiction that FilmLA contracts with) may rely on this appointment and not need obtain any further authorization for any act described herein. An original or electronic copy of this appointment shall be sufficient and may be treated as an original for all purposes. The appointment may be revoked by Principal at any time in writing delivered to FilmLA, but in any case shall expire one (1) year from the date of execution set forth below.

I declare under penalty of perjury under the laws of the State of California that I am authorized to appoint FILM PERMITS UNLIMI as an agent for Principal and based on that authority I hereby appoint FILM PERMITS UNLIMI as Principal's agent as set forth herein.

DATED 11/13/20 **BY** Mark Demarais
REPRESENTATIVE'S SIGNATURE

Hound LLC	2301 E 7th St. E200
NAME OF "PRINCIPAL" (PRODUCTION COMPANY)	PRINCIPAL'S STREET ADDRESS
Mark Demarais	LA,CA 90023
PRINT PRINCIPAL REPRESENTATIVE NAME	CITY, STATE, ZIP CODE
Prod. Coord	323.420.6610
REPRESENTATIVE TITLE (I.E. UPM, LOC. MGR.)	PRINCIPAL'S TELEPHONE NUMBER

NOT A PERMIT

Permit #F00166606

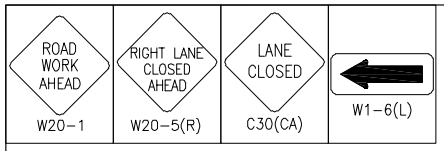

SYMBOL LEGEND	
●	= 28" TRAFFIC CONE / 36" DELINEATOR
▬	= TYPE I BARRICADE W/ SIGN
	= FLASHING ARROW BOARD
	= HIGH LEVEL WARNING DEVICE
Ⓢ	= SIGNALIZED INTERSECTION
	= EXISTING DRIVEWAY
	= DIRECTION OF TRAFFIC

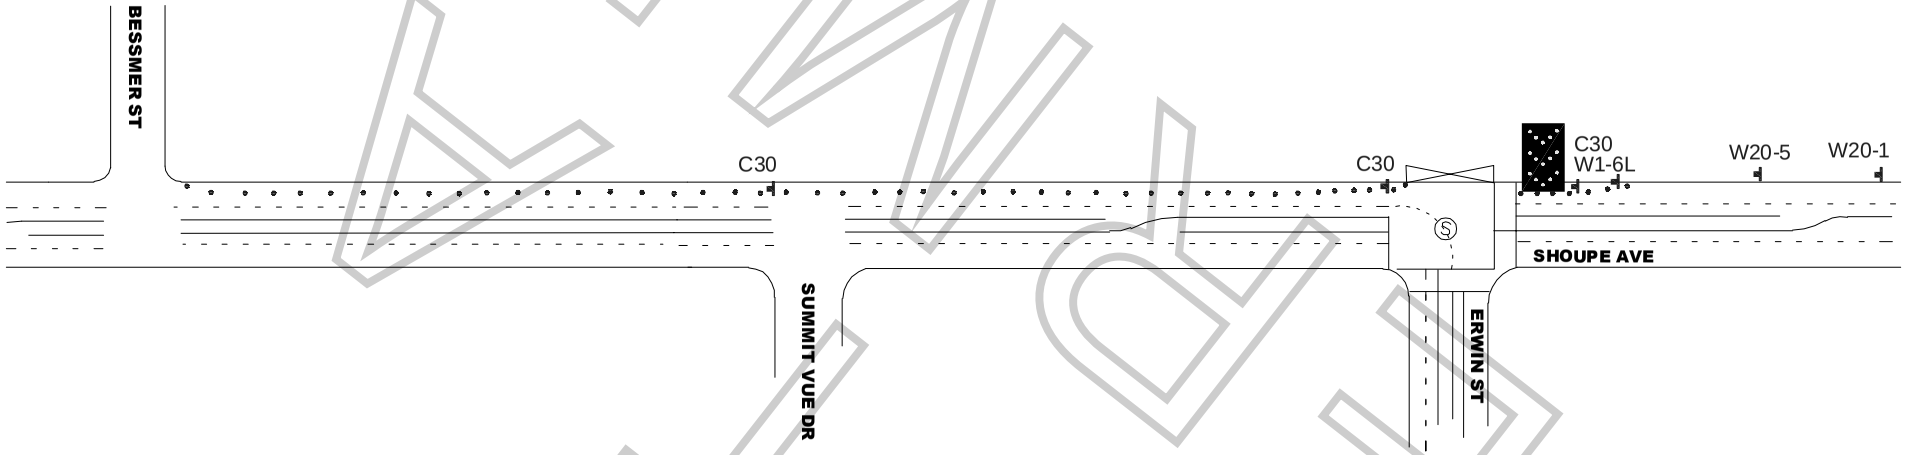

KLINK ZONE

WORK ZONE TRAFFIC CONTROL PLAN GENERAL NOTES

1. ALL SIGNING, STRIPING, AND TRAFFIC CONTROL DEVICES SHALL SHALL BE IN ACCORDANCE WITH THE LASTEST EDITIONS OF THE CALIFORNIA MANUAL ON UNIFORM TRAFFIC CONTROL DEVICES (CAMUTCD), W.A.T.C.H. MANUAL, CALTRANS STANDARDS PLANS, CALTRANS STANDARD SPECIFICATIONS, AND/OR AS DIRECTED BY THE PERMIT ENGINEER.
2. THERE WILL BE NO INTERFERENCE WITH TRAFFIC SIGNALS OR CROSSWALKS.
3. CONES WILL BE 28" MINIMUM HEIGHT AND HAVE REFLECTORIZED SLEEVES FOR NIGHT WORK.
4. POLICE WILL DIRECT TRAFFIC IF NECESSARY.

ALL TRAFFIC CONTROL WILL BE INSTALLED TO MEET OR EXCEED THE MOST CURRENT CAMUTCD AND WATCH MINIMUM REQUIREMENTS

DATE & TIME:
11-17-2020
FROM 05:00 HOURS TO 21:00 HOURS

TCP FOR:
HOUND LLC
"JACK IN THE BOX"

LOCATION:
W/S CURB - SHOUP
FROM ERWIN TO BESSEMER
CITY OF LOS ANGELES, CA

TCP PREPARED BY:
JCL TRAFFIC SERVICES
500 S. GREENWOOD AVE
MONTEBELLO, CA 90640
PH: (213) 622-9775
C31-CA Lic # 805357

CONTACT(S):
JOHN WHEELER
OFFICE# 818.347.9929

DATE	REVSIONS

DRAFTER: EDY RAMIREZ
FILM LA:
SCALE: N.T.S.
SHEET: 1 OF 1